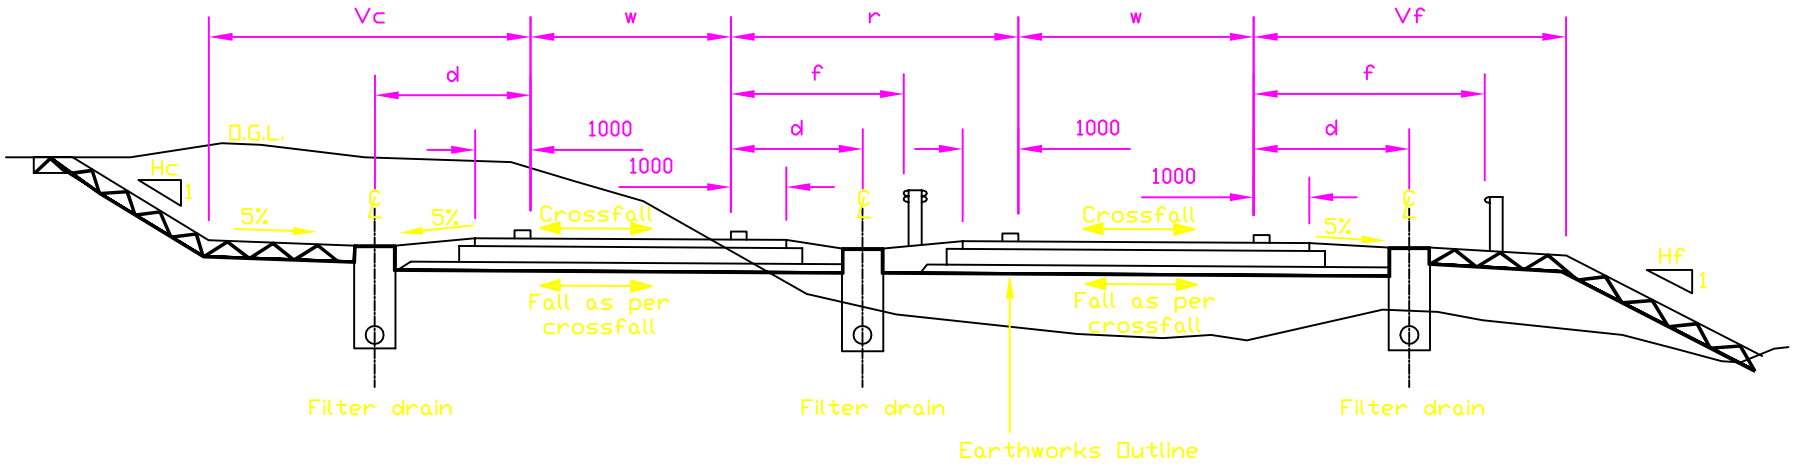

Chainage (m)	Dimensions (m)																		Central Reserve / Verge Type		
	Left Hand Side					Cent. R. Width	Right Hand Side					Distance To Drain ℄			Set Back To Safety Fence						
	Side Slopes		Verge Widths		Carr W		Carr W	Verge Widths		Side Slopes											
	Cut Hc	Fill Hf	Cut Vc	Fill Vf	w	r	w	Cut Vc	Fill Vf	Cut Hc	Fill Hf	Left d	Cent R d	Right d	Left f	Cent R f	Right f		Left	Cent R	Right

NOTES

1. All dimensions are in millimetres unless otherwise stated.

No.	Date	Description
		AMENDMENTS

HIGHWAY CONSTRUCTION DETAILS

HIGHWAY CROSS SECTIONS

FLEXIBLE/COMPOSITE CONSTRUCTION
DUAL CARRIAGEWAY
GROUP 1

Drawing No.

A70