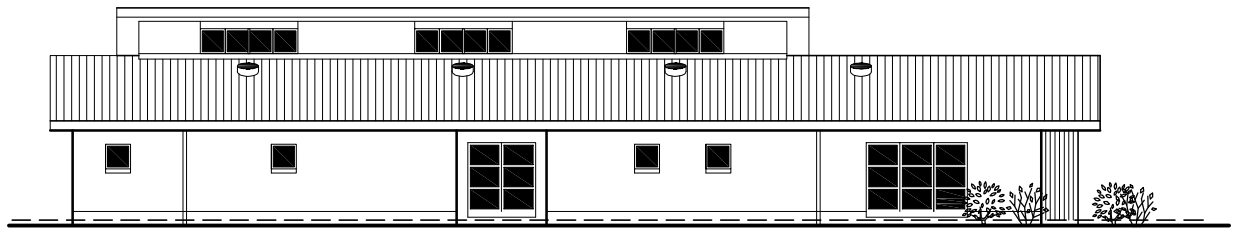

WEST ELEVATION 1:100

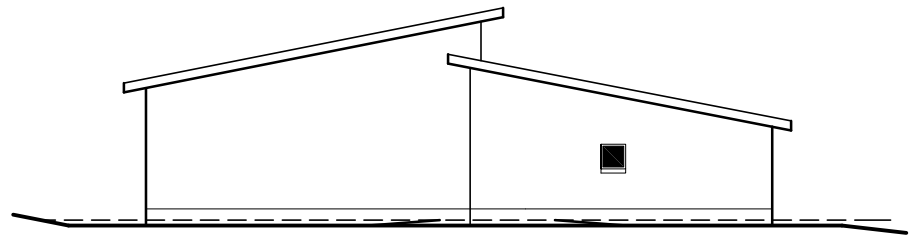

NORTH ELEVATION 1:100

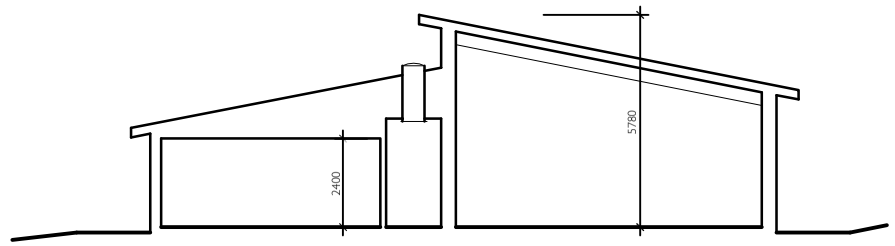

CROSS SECTION 1:100

FINISHES :

Roof - Profiled metal sheet, light grey.

Walls - Dry dash render, light buff, with dark blue facing brick base course. Feature panels in smooth render. Stained timber cladding, light brown. Light grey fascia and soffit with grey gutters and downpipes.

Doors / Windows - Blue / grey stained or powder coated.

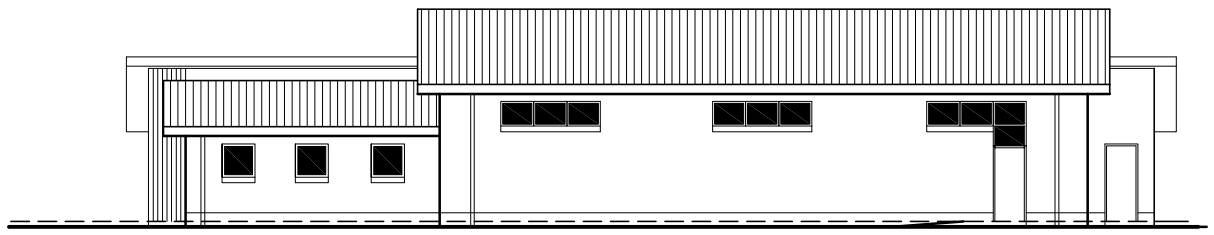

EAST ELEVATION 1:100

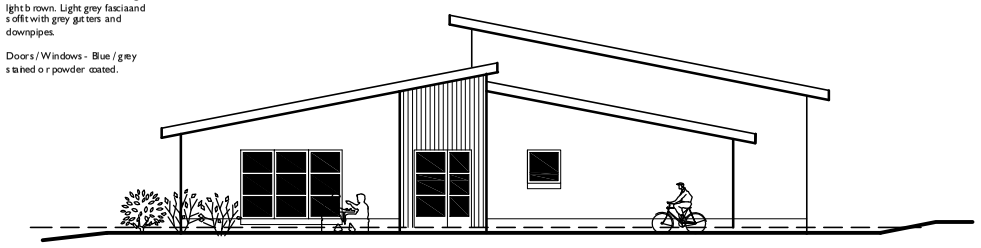

SOUTH ELEVATION 1:100

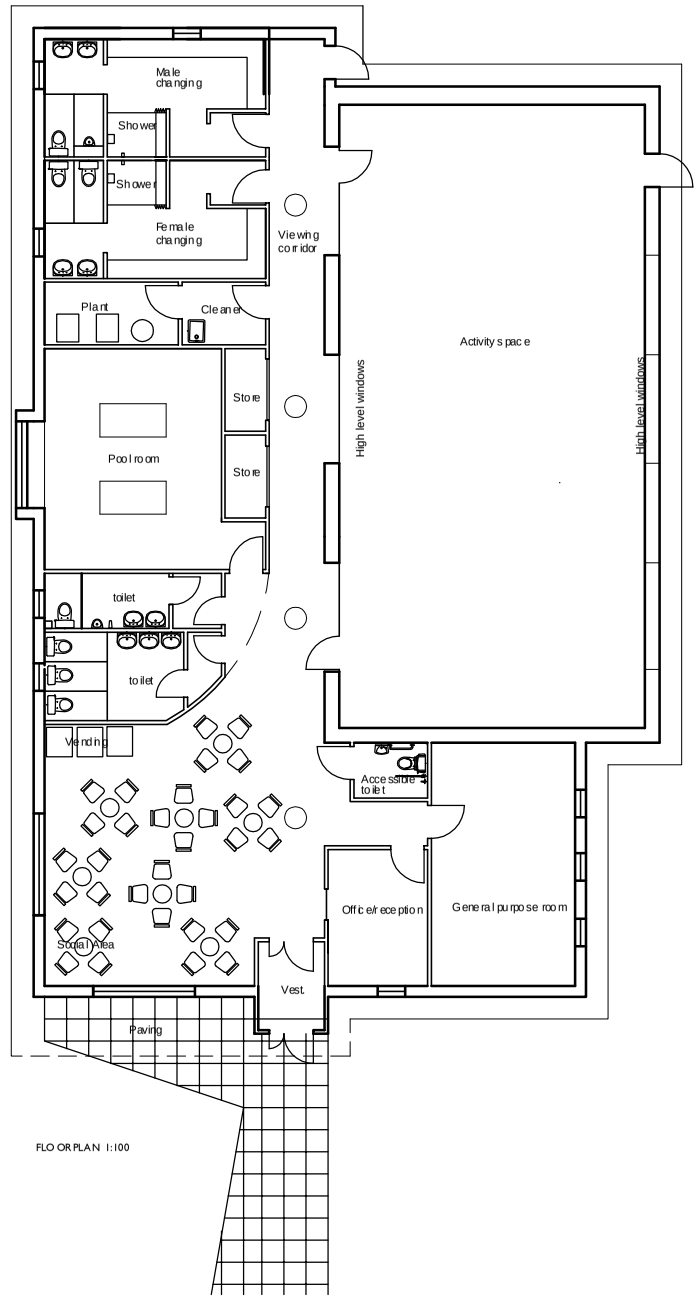

FLOOR PLAN 1:100

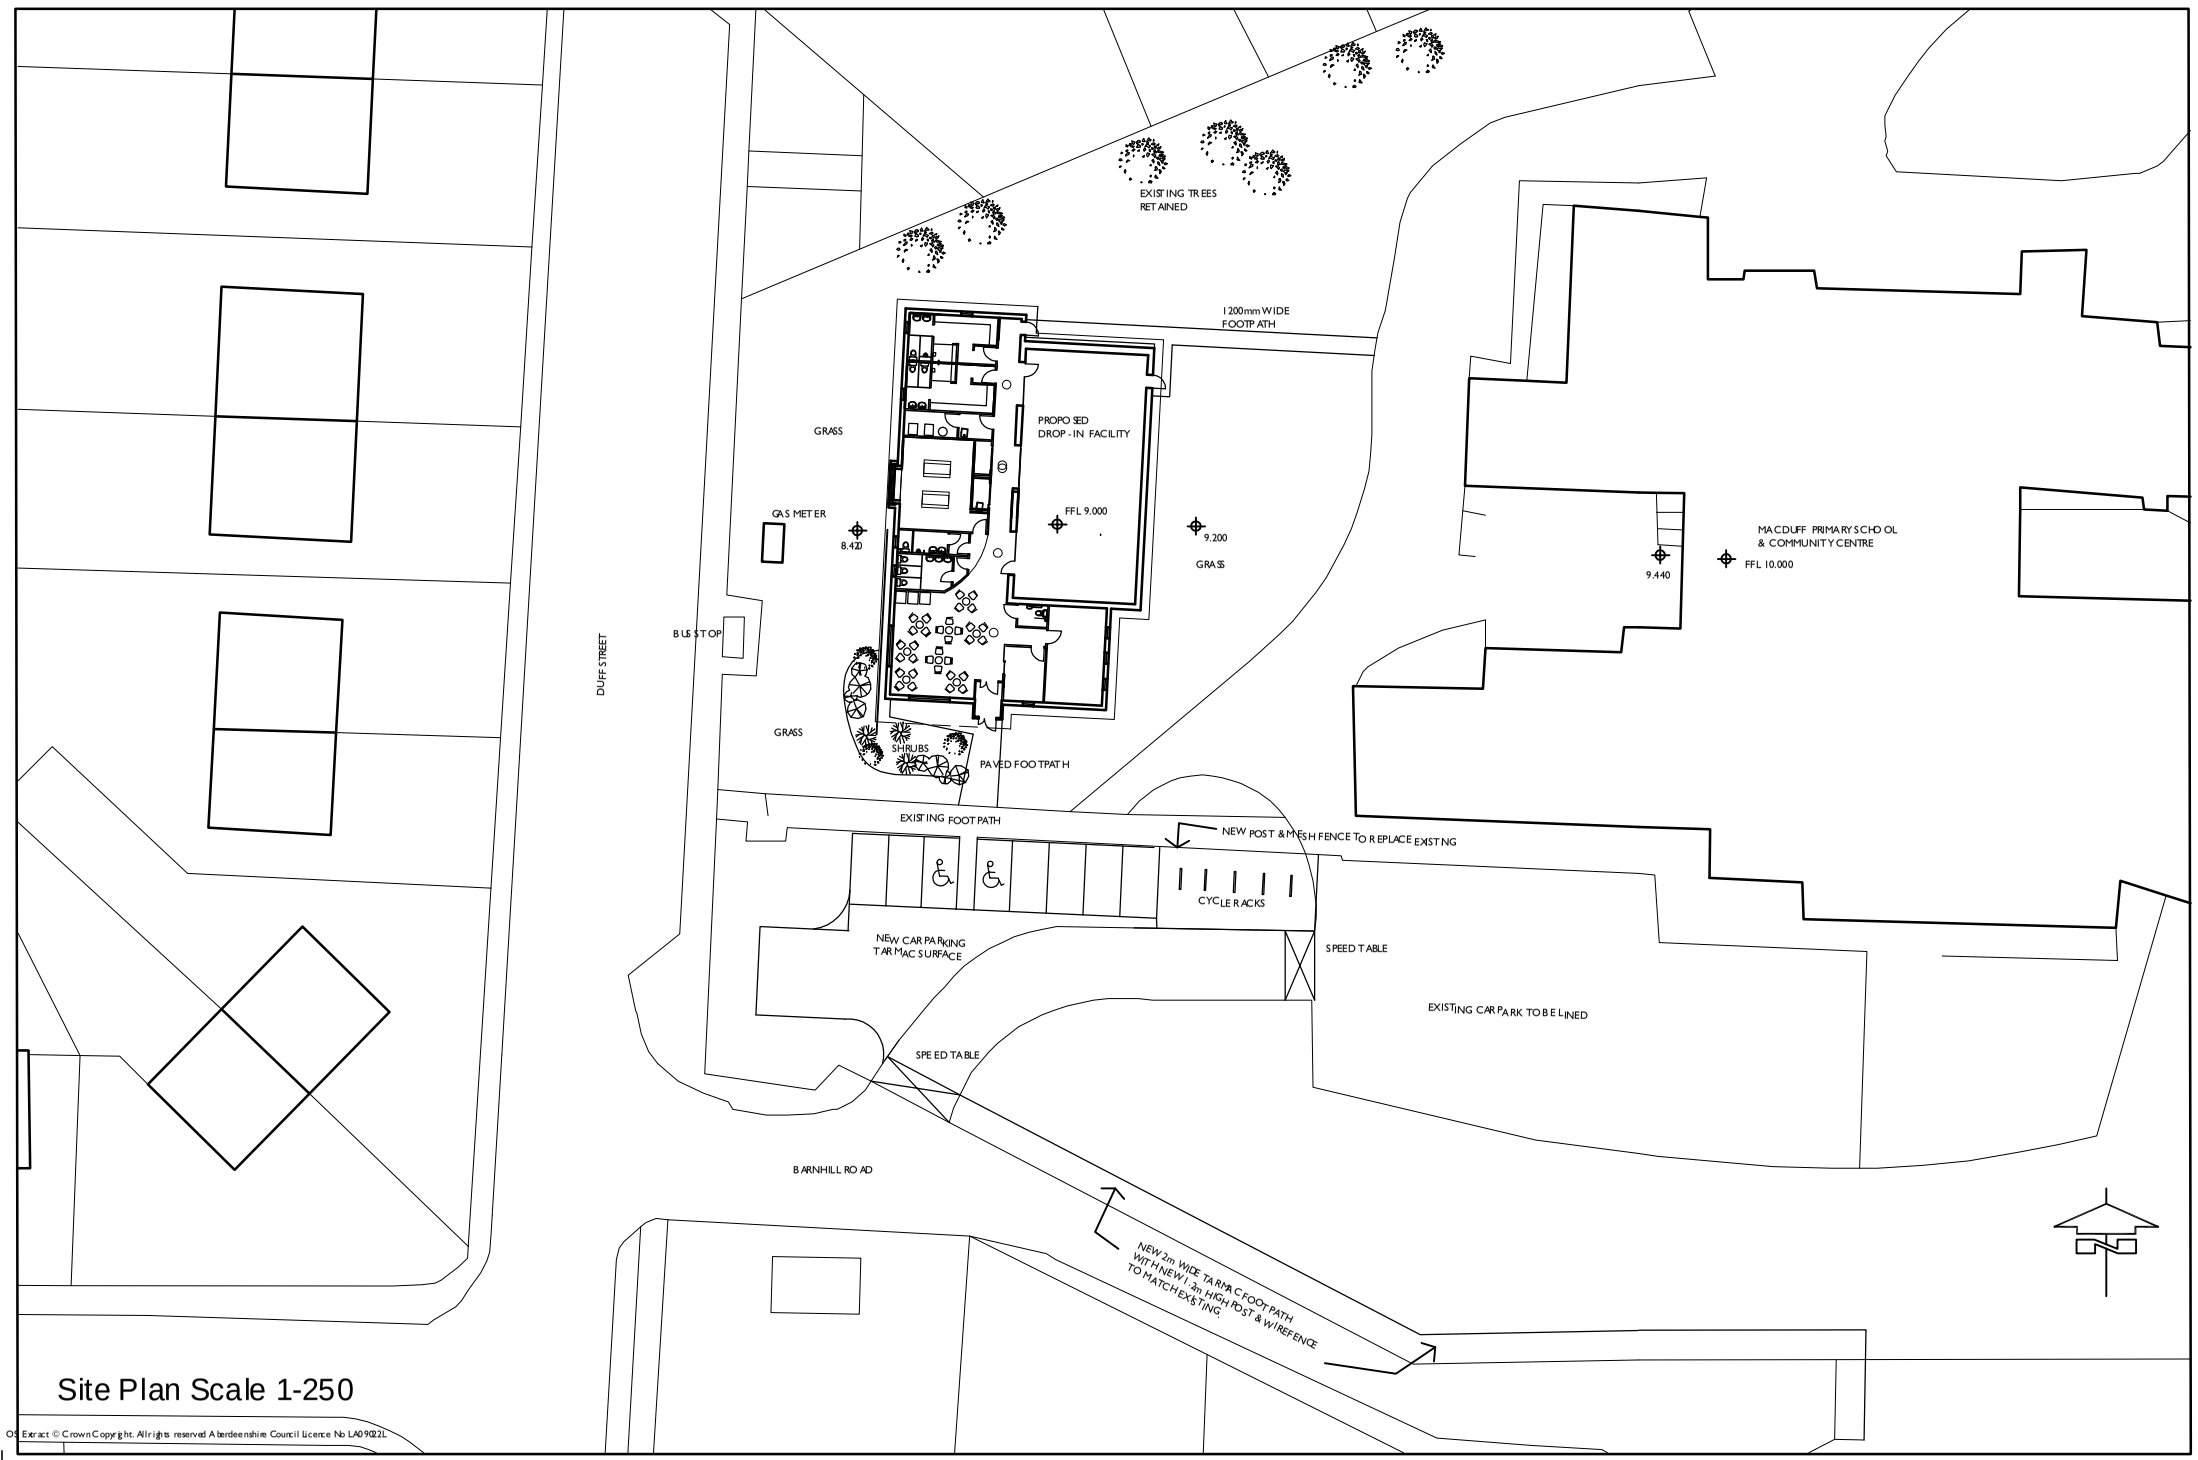

Site Plan Scale 1-250

OS Extract © Crown Copyright. All rights reserved Aberdeenshire Council licence No LA09822L

A1

Aberdeenshire COUNCIL Property

The Town House Low Street Banff AB45 1AY Tel. (01261) 813200 Fax (01261) 812413

job title: CANAL PARK FACILITIES RELOCATION - MACDUFF DROP-IN

drawing title: GENERAL ARRANGEMENT

scales a.s. | date Sept 04 | drawn by SBP | contract drawing numbers 14964.a.11 | revision | master

Property is part of the **Transportation and Infrastructure** Service