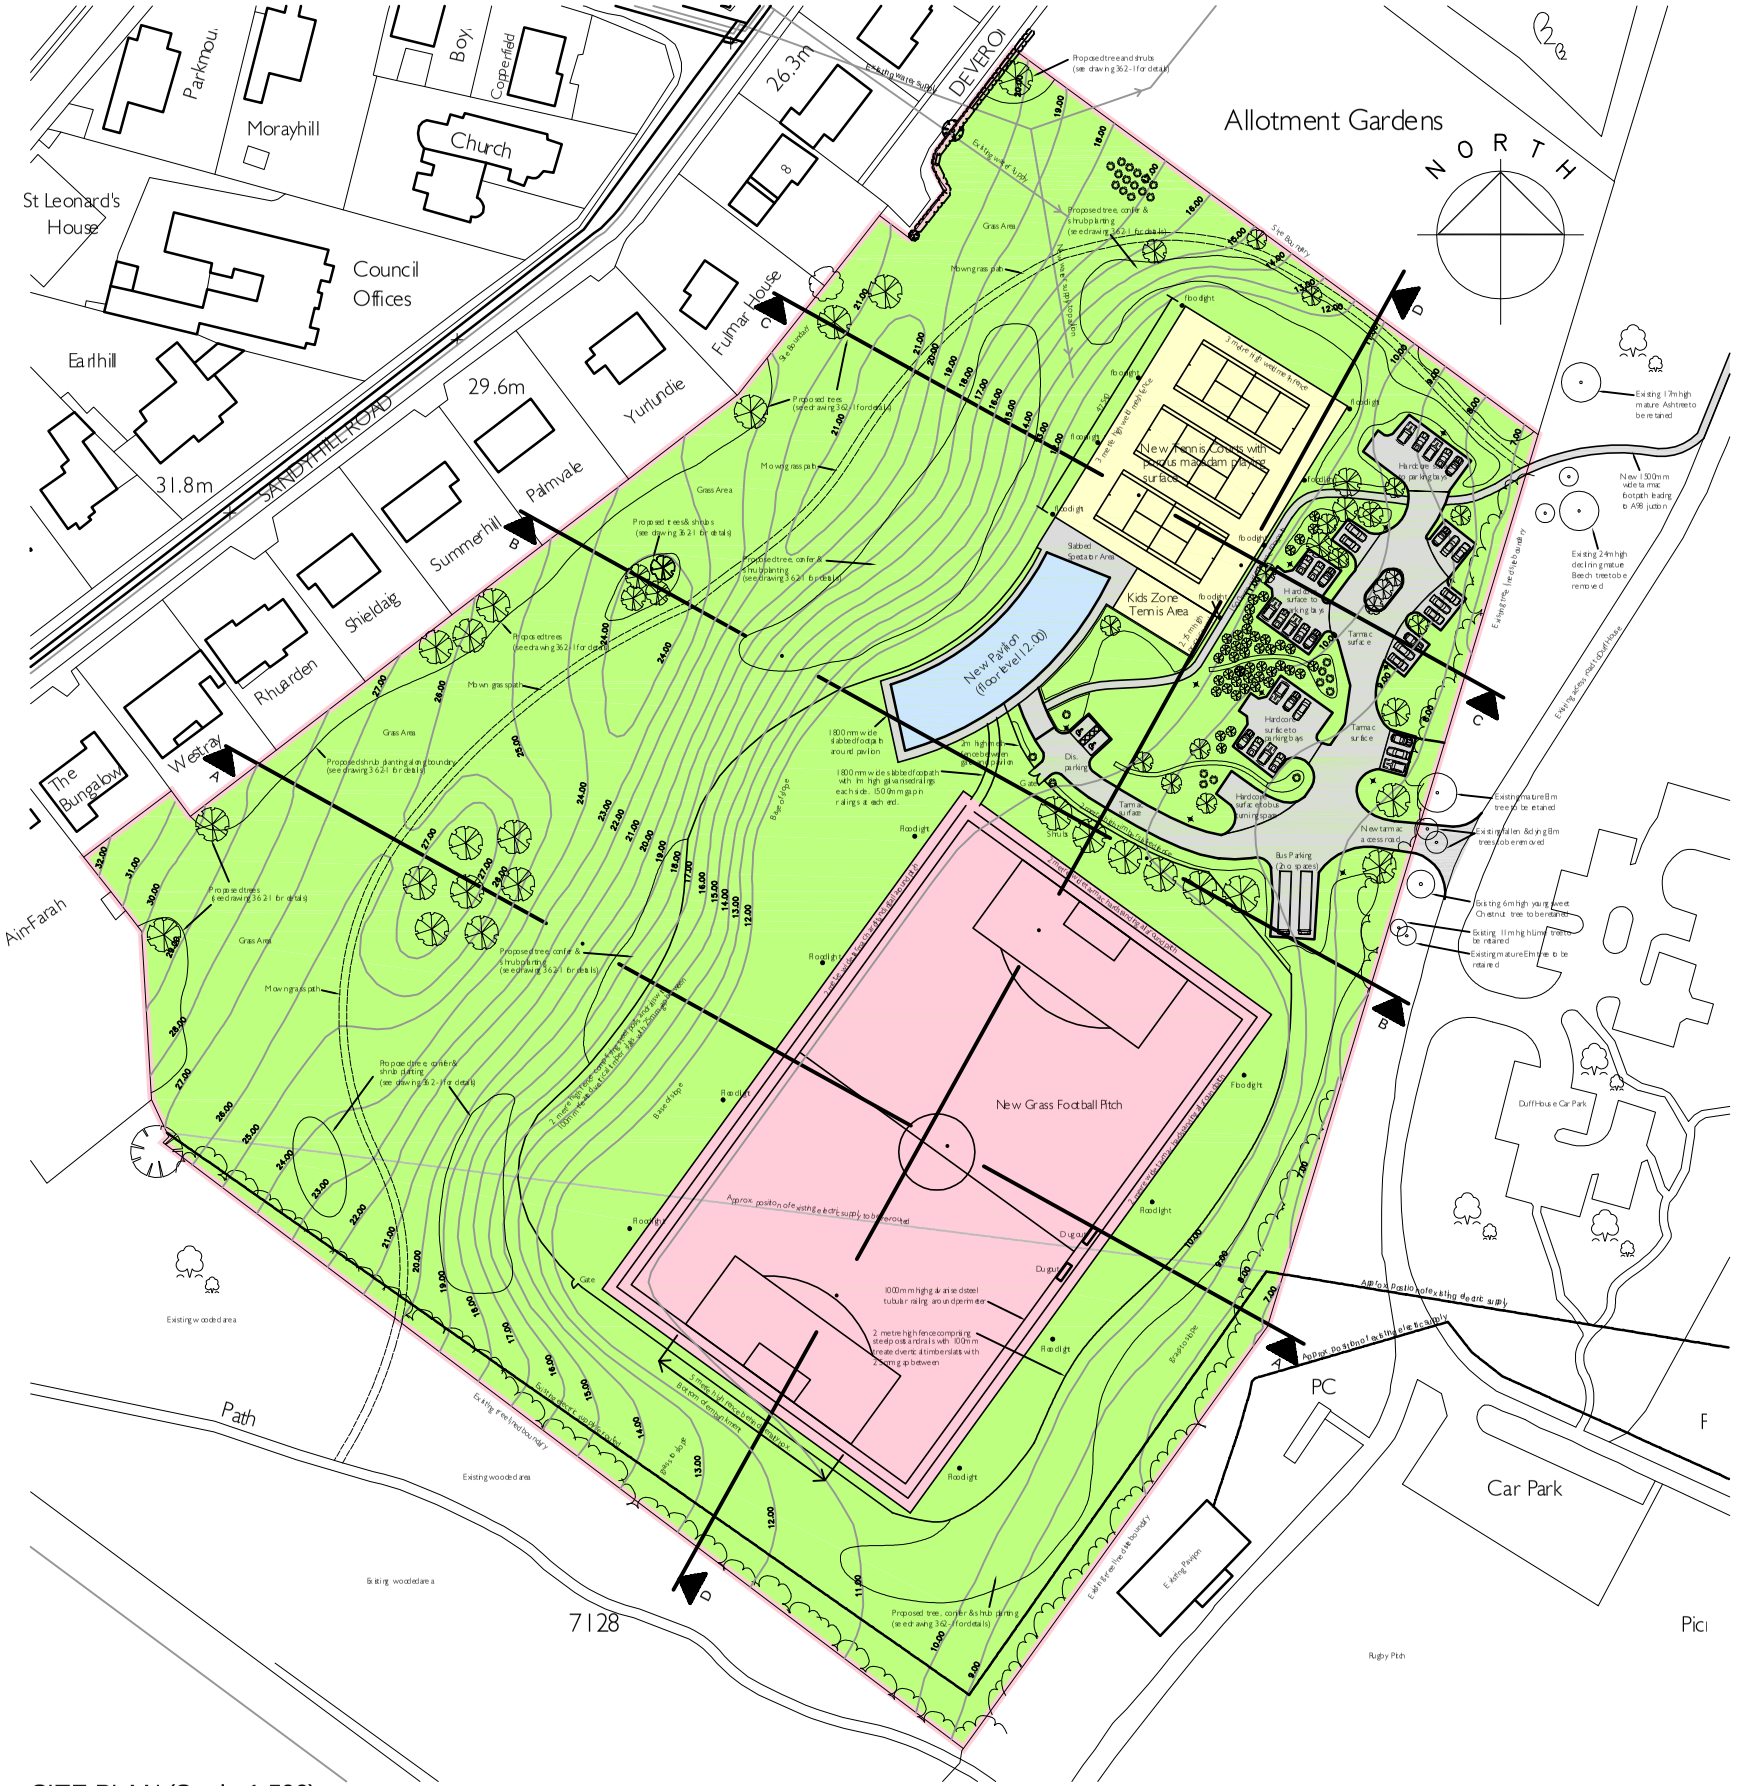

SITE PLAN (Scale 1:500)

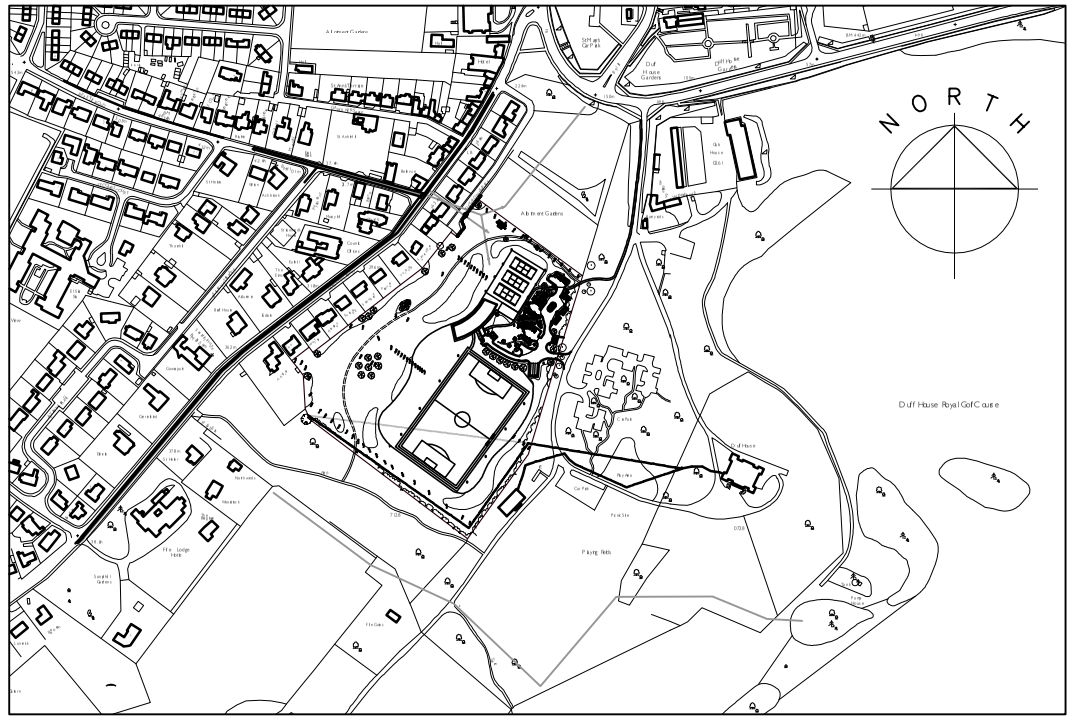

LOCATION PLAN (Scale 1:2500)

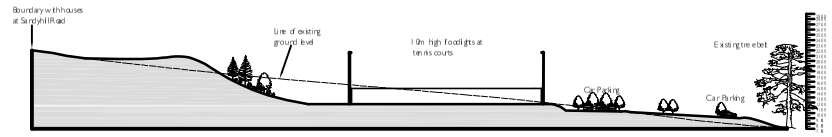

SECTION C-C

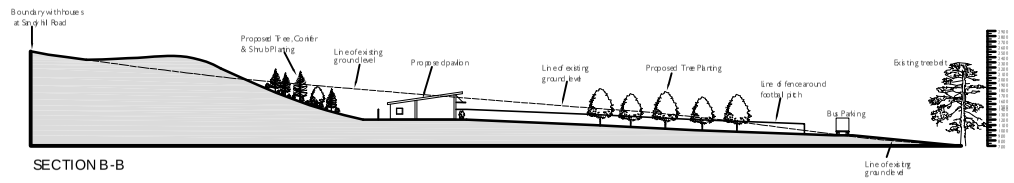

SECTION B-B

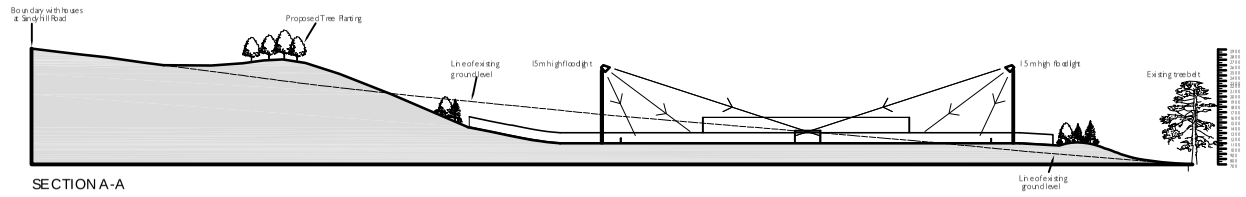

SECTION A-A

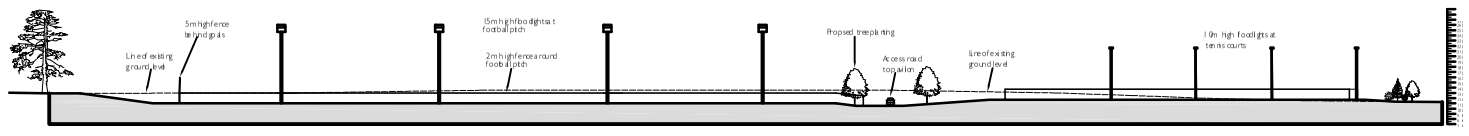

SECTION D-D

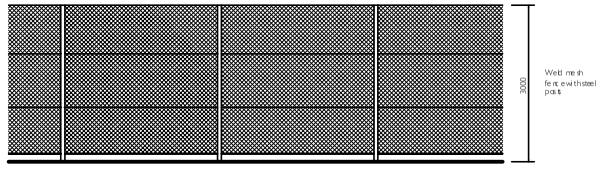

Part Elevation of Fence Around Tennis Courts (Scale 1:50)

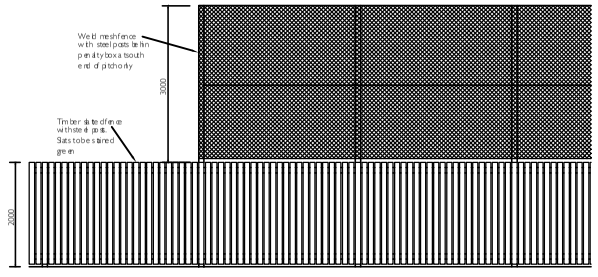

Part Elevation of Fence Around Football Pitch (Scale 1:50)

R/ C	140605	CONTOURS ADDED & LANDSCAPING AMENDED
R/ B	180505	SCHEME REDESIGNED TO MEET PLANNING REQUIREMENTS
R/ A	120105	AMENDMENTS FOR PLANNING

Aberdeenshire COUNCIL **Property**

The Town House Low Street Banff AB45 1AY Tel. (01261) 813200 Fax (01261) 812413

job title: Canal Park Facilities Relocation - Deveron Terrace

drawing title: Site Plan, Sections & Location Plan

scales: As Shown | contract | revision: C | master

date: July 2004 | drawn by: K.G | drawing numbers: 14964.a08

Property is part of the Transportation and Infrastructure Service

OS Extract © Crown Copyright. All rights reserved Aberdeenshire Council licence No LA09021L

A0