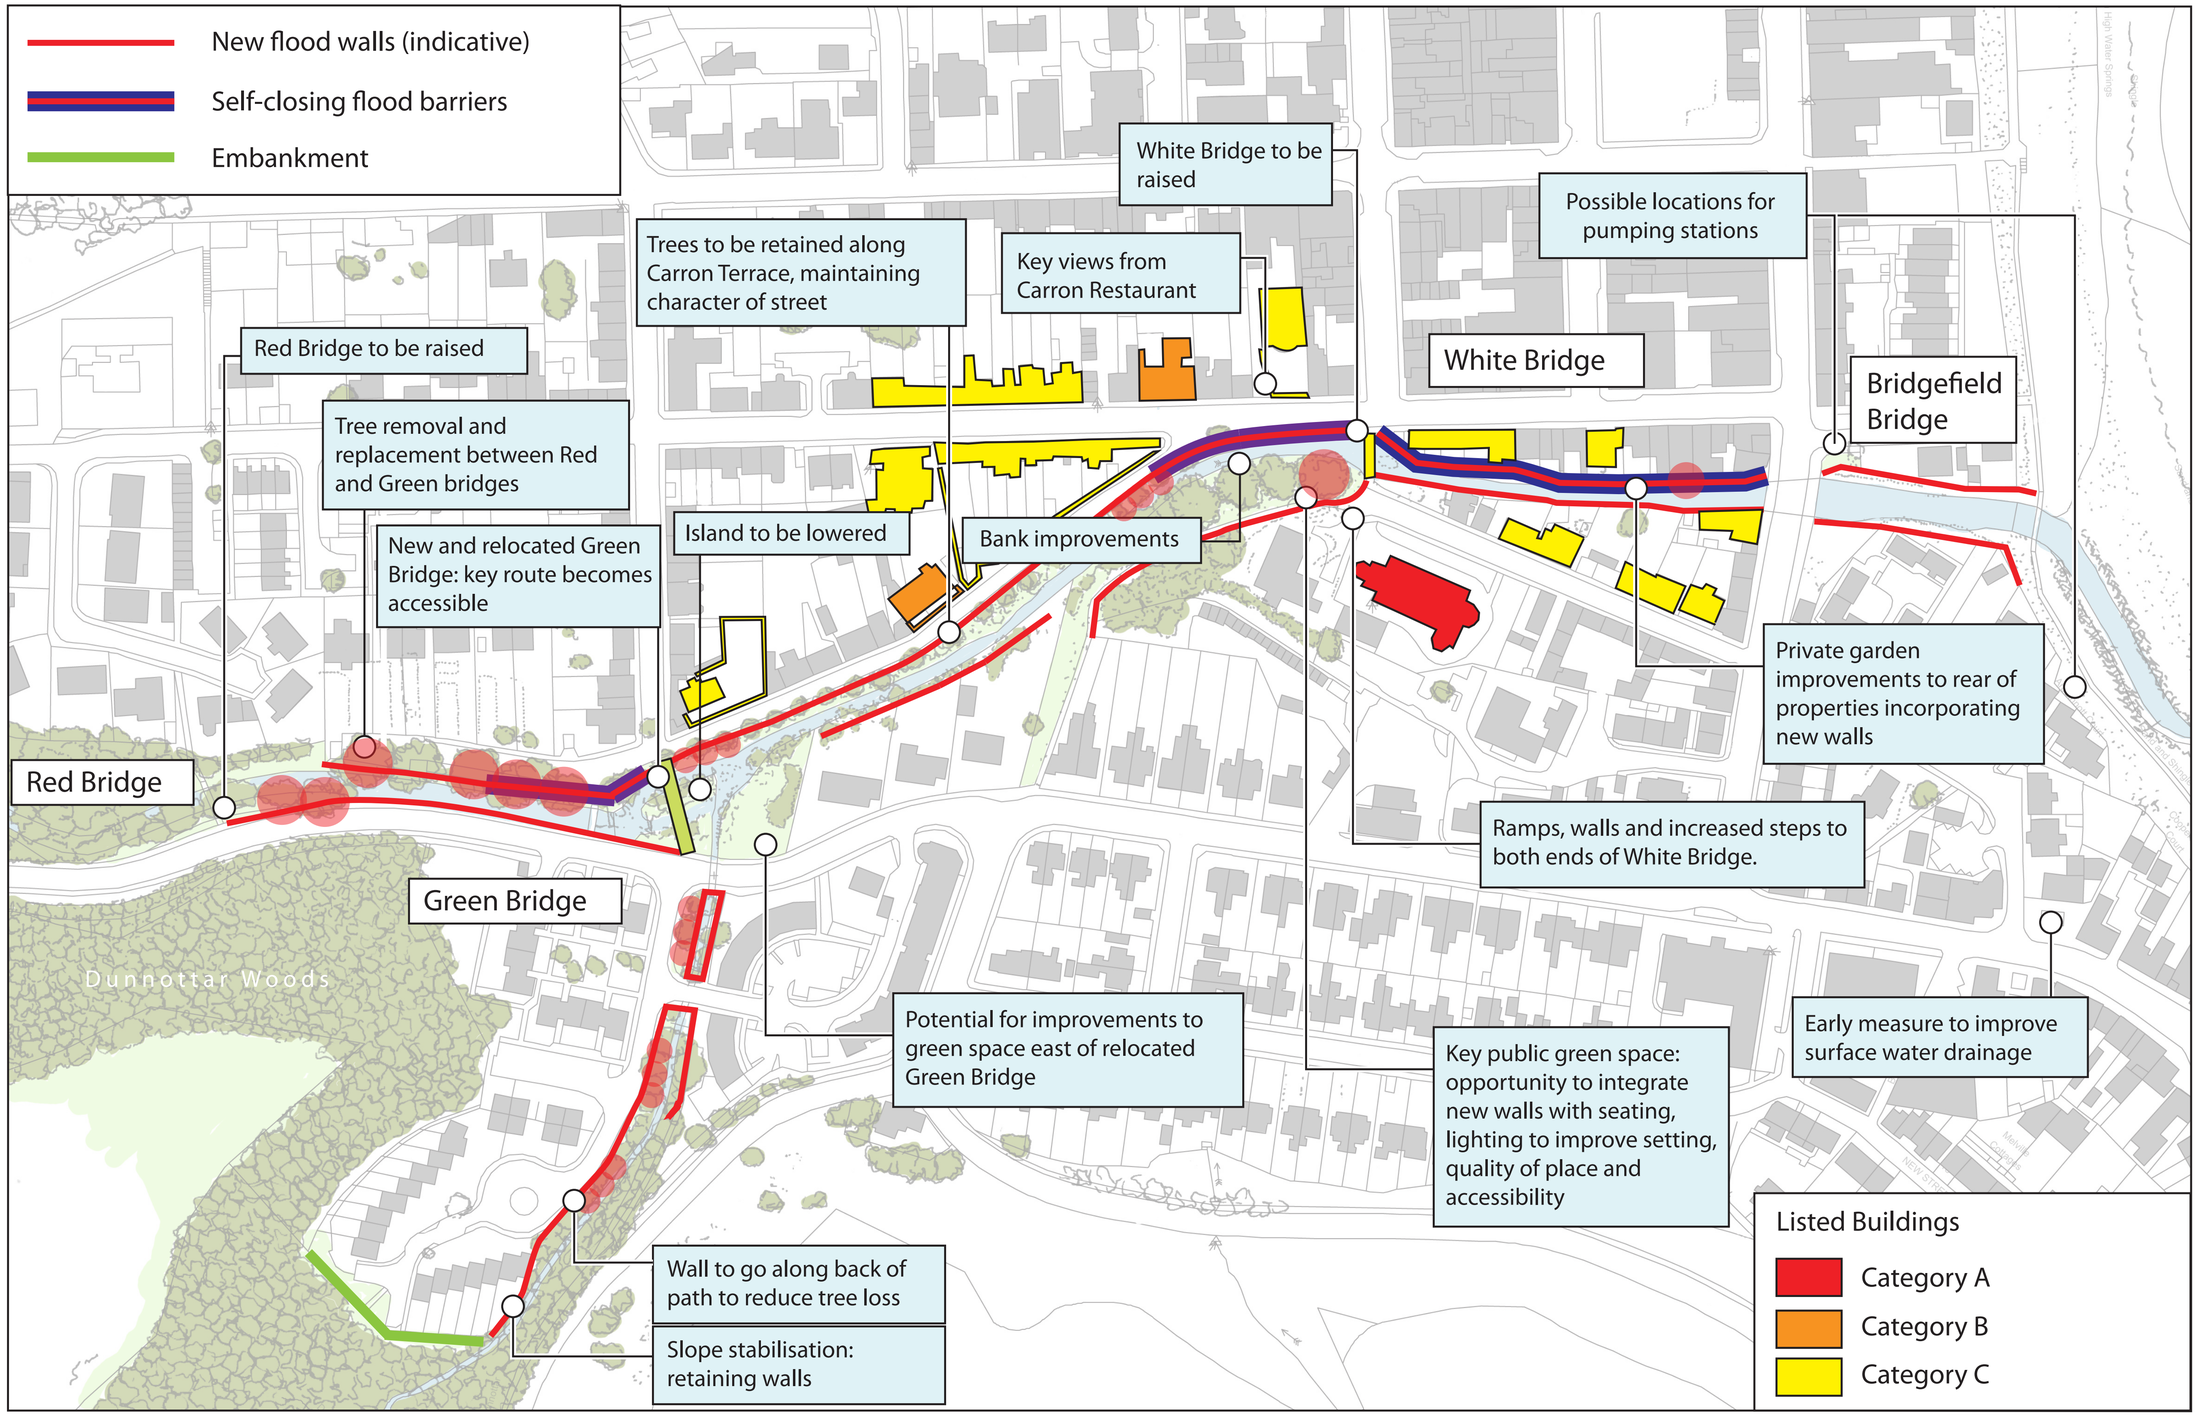

Trees which may require removal (subject to final scheme design)