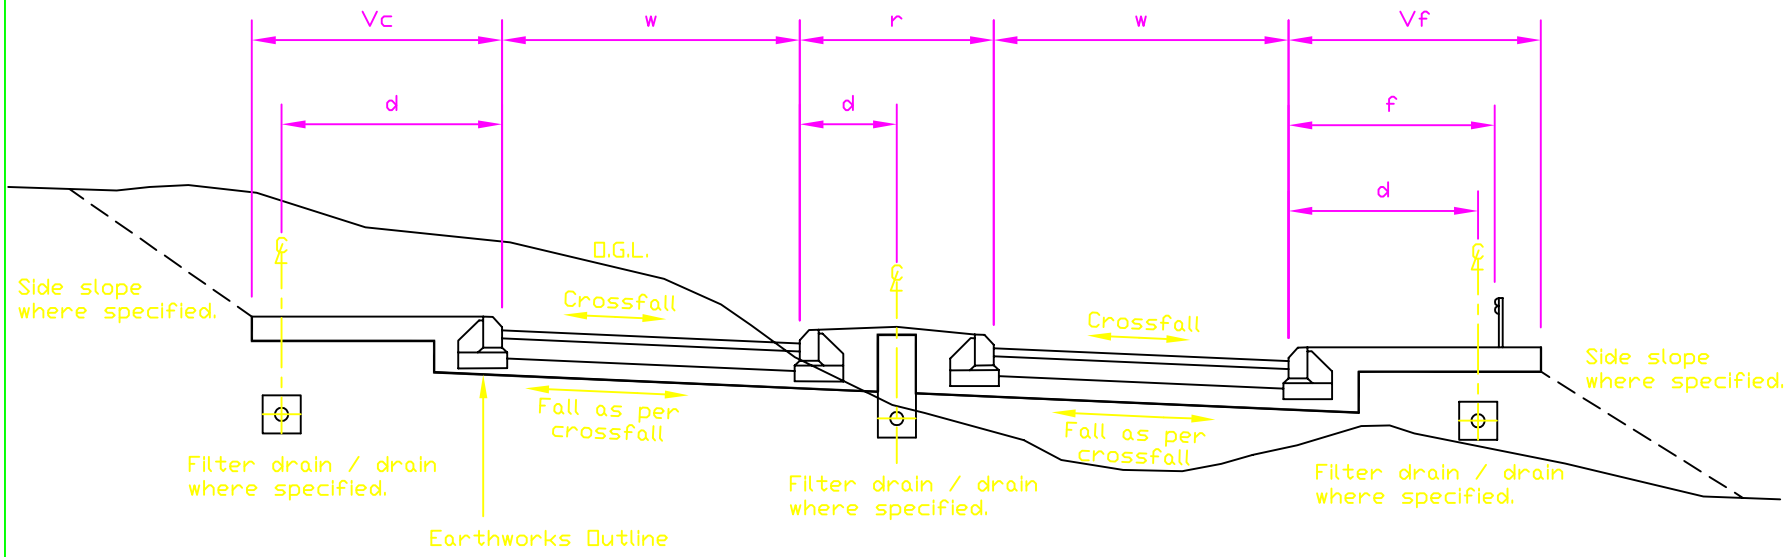

Chainage (m)	Dimensions (m)																	Central Reserve / Verge Type		
	Left Hand Side					Cent R. Width	Right Hand Side					Distance to Drain ℄			Set Back To Safety Fence					
	Side Slopes		Verge Widths		Carr.W		Carr.W	Verge Widths		Side Slopes										
	Cut Hc	Fill Hf	Cut Vc	Fill Vf	w	r	w	Cut Vc	Fill Vf	Cut Hc	Fill Hf	Left d	Cent.R d	Right d	Left f	Cent.R f	Right f	Left	Cent.R	Right

NOTES

1. All dimensions are in millimetres unless otherwise stated.

No.	Date	Description
		AMENDMENTS

HIGHWAY CONSTRUCTION DETAILS

HIGHWAY CROSS SECTIONS

FLEXIBLE/COMPOSITE CONSTRUCTION
DUAL CARRIAGEWAY
GROUP 5

Drawing No.

A108